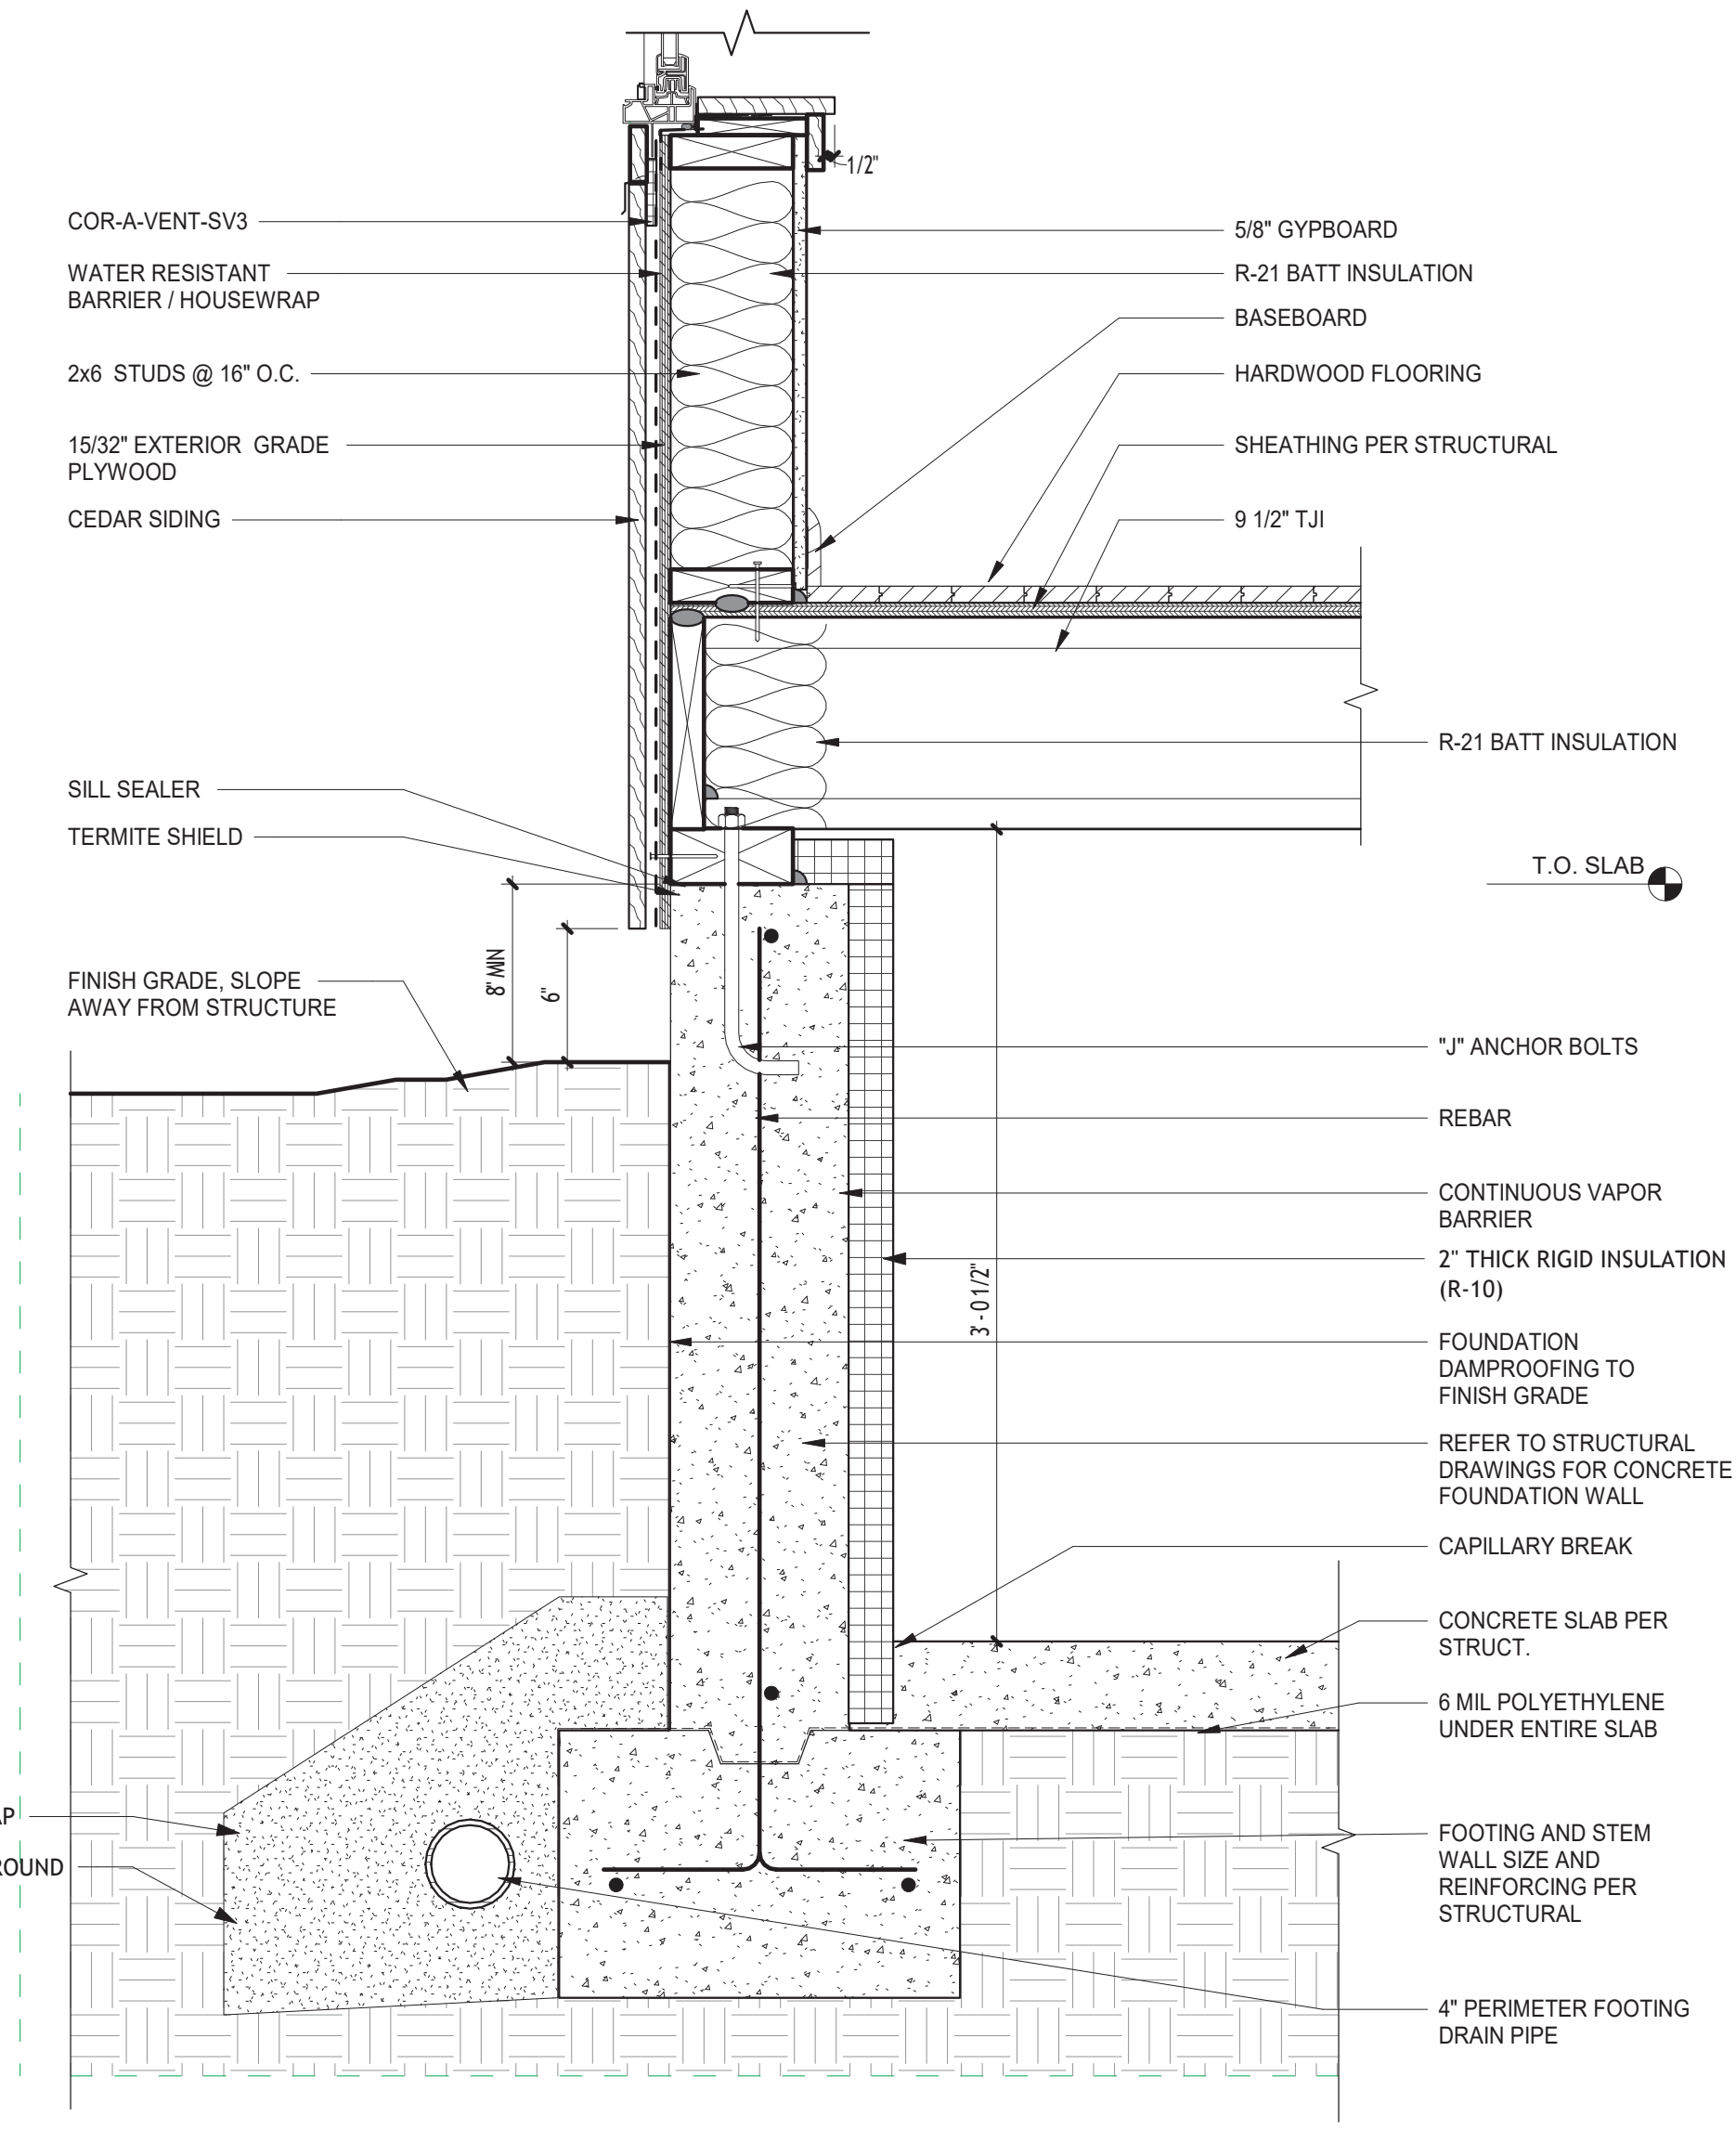
1/2"
COR-A-VENT-SV3
WATER RESISTANT BARRIER / HOUSEWRAP
2x6 STUDS @ 16" O.C.
15/32" EXTERIOR GRADE PLYWOOD
CEDAR SIDING
5/8" GYPBOARD
R-21 BATT INSULATION
BASEBOARD
HARDWOOD FLOORING
SHEATHING PER STRUCTURAL
9 1/2" TJI
R-21 BATT INSULATION
SILL SEALER
TERMITE SHIELD
T.O. SLAB
8" MIN
6"
FINISH GRADE, SLOPE AWAY FROM STRUCTURE
"J" ANCHOR BOLTS
REBAR
CONTINUOUS VAPOR BARRIER
2" THICK RIGID INSULATION (R-10)
3'-01/2"
FOUNDATION DAMPROOFING TO FINISH GRADE
REFER TO STRUCTURAL DRAWINGS FOR CONCRETE FOUNDATION WALL
CAPILLARY BREAK
CONCRETE SLAB PER STRUCT.
6 MIL POLYETHYLENE UNDER ENTIRE SLAB
GEO-FABRIC WRAP
3/4" STONE SURROUND
FOOTING AND STEM WALL SIZE AND REINFORCING PER STRUCTURAL
4" PERIMETER FOOTING DRAIN PIPE