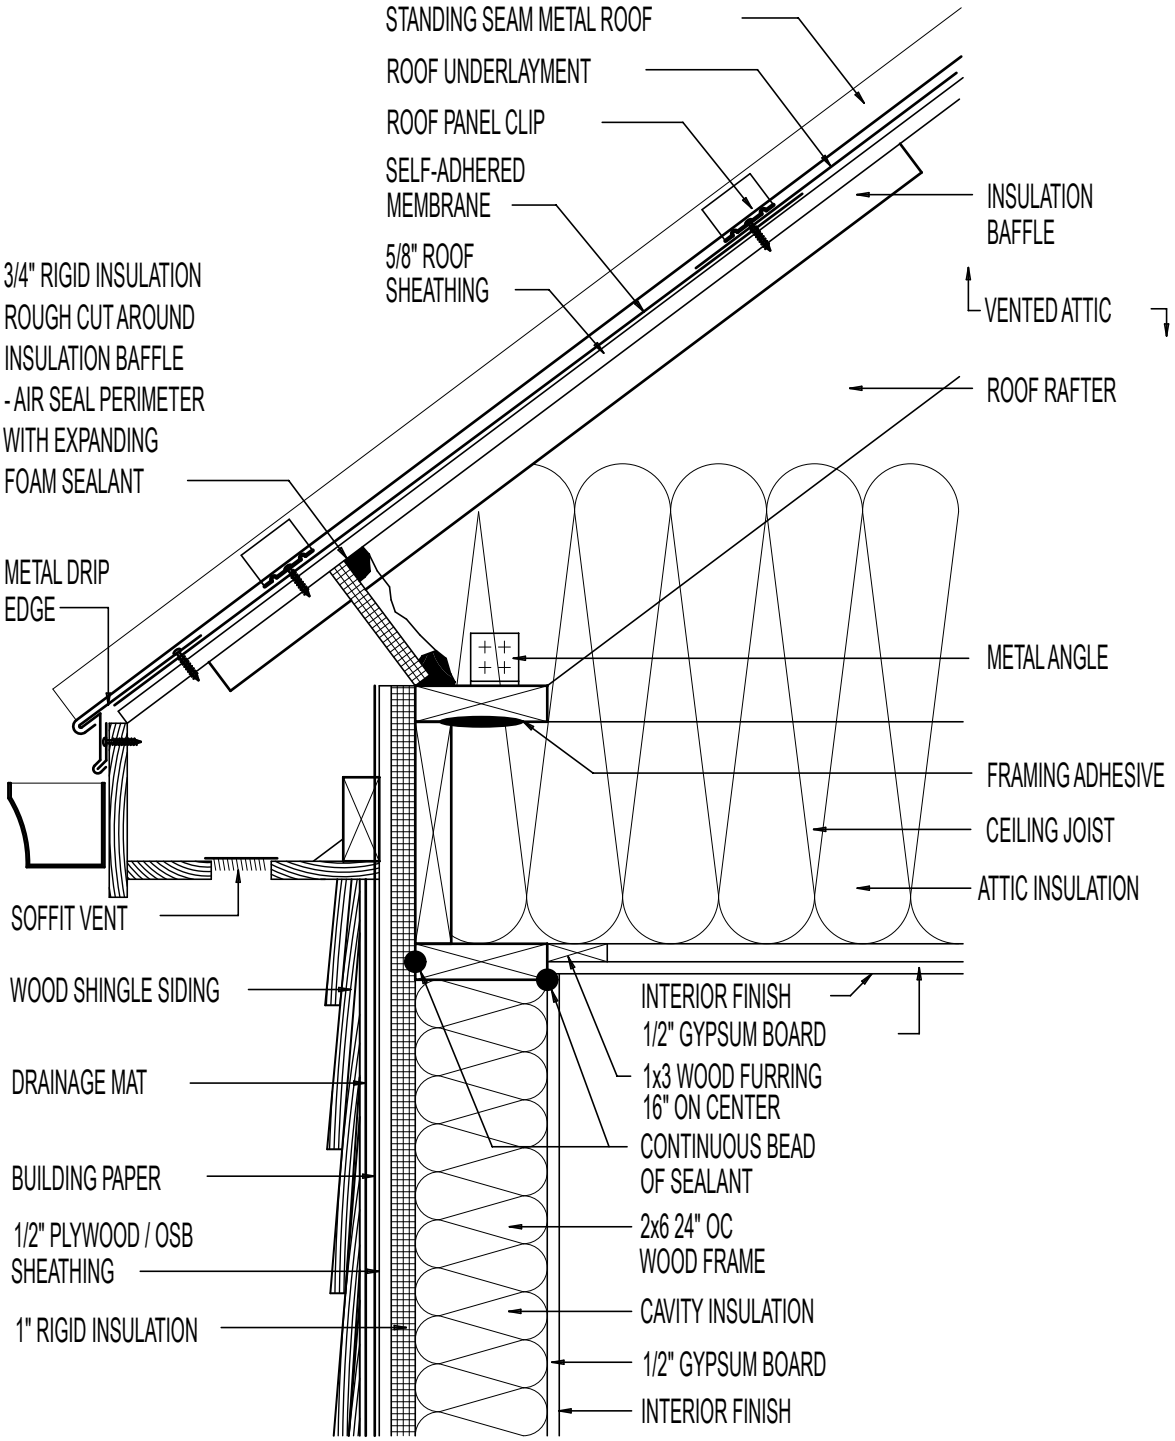

METAL ROOF // VENTED // RAISED PLATE // FLAT CEILING
1" RIGID INSULATION // WOOD SHINGLE SIDING

GreenBuildingAdvisor.com

© BuildingGreen LLC 2008

Scale: 1 1/2" = 1'-0"

4-01214